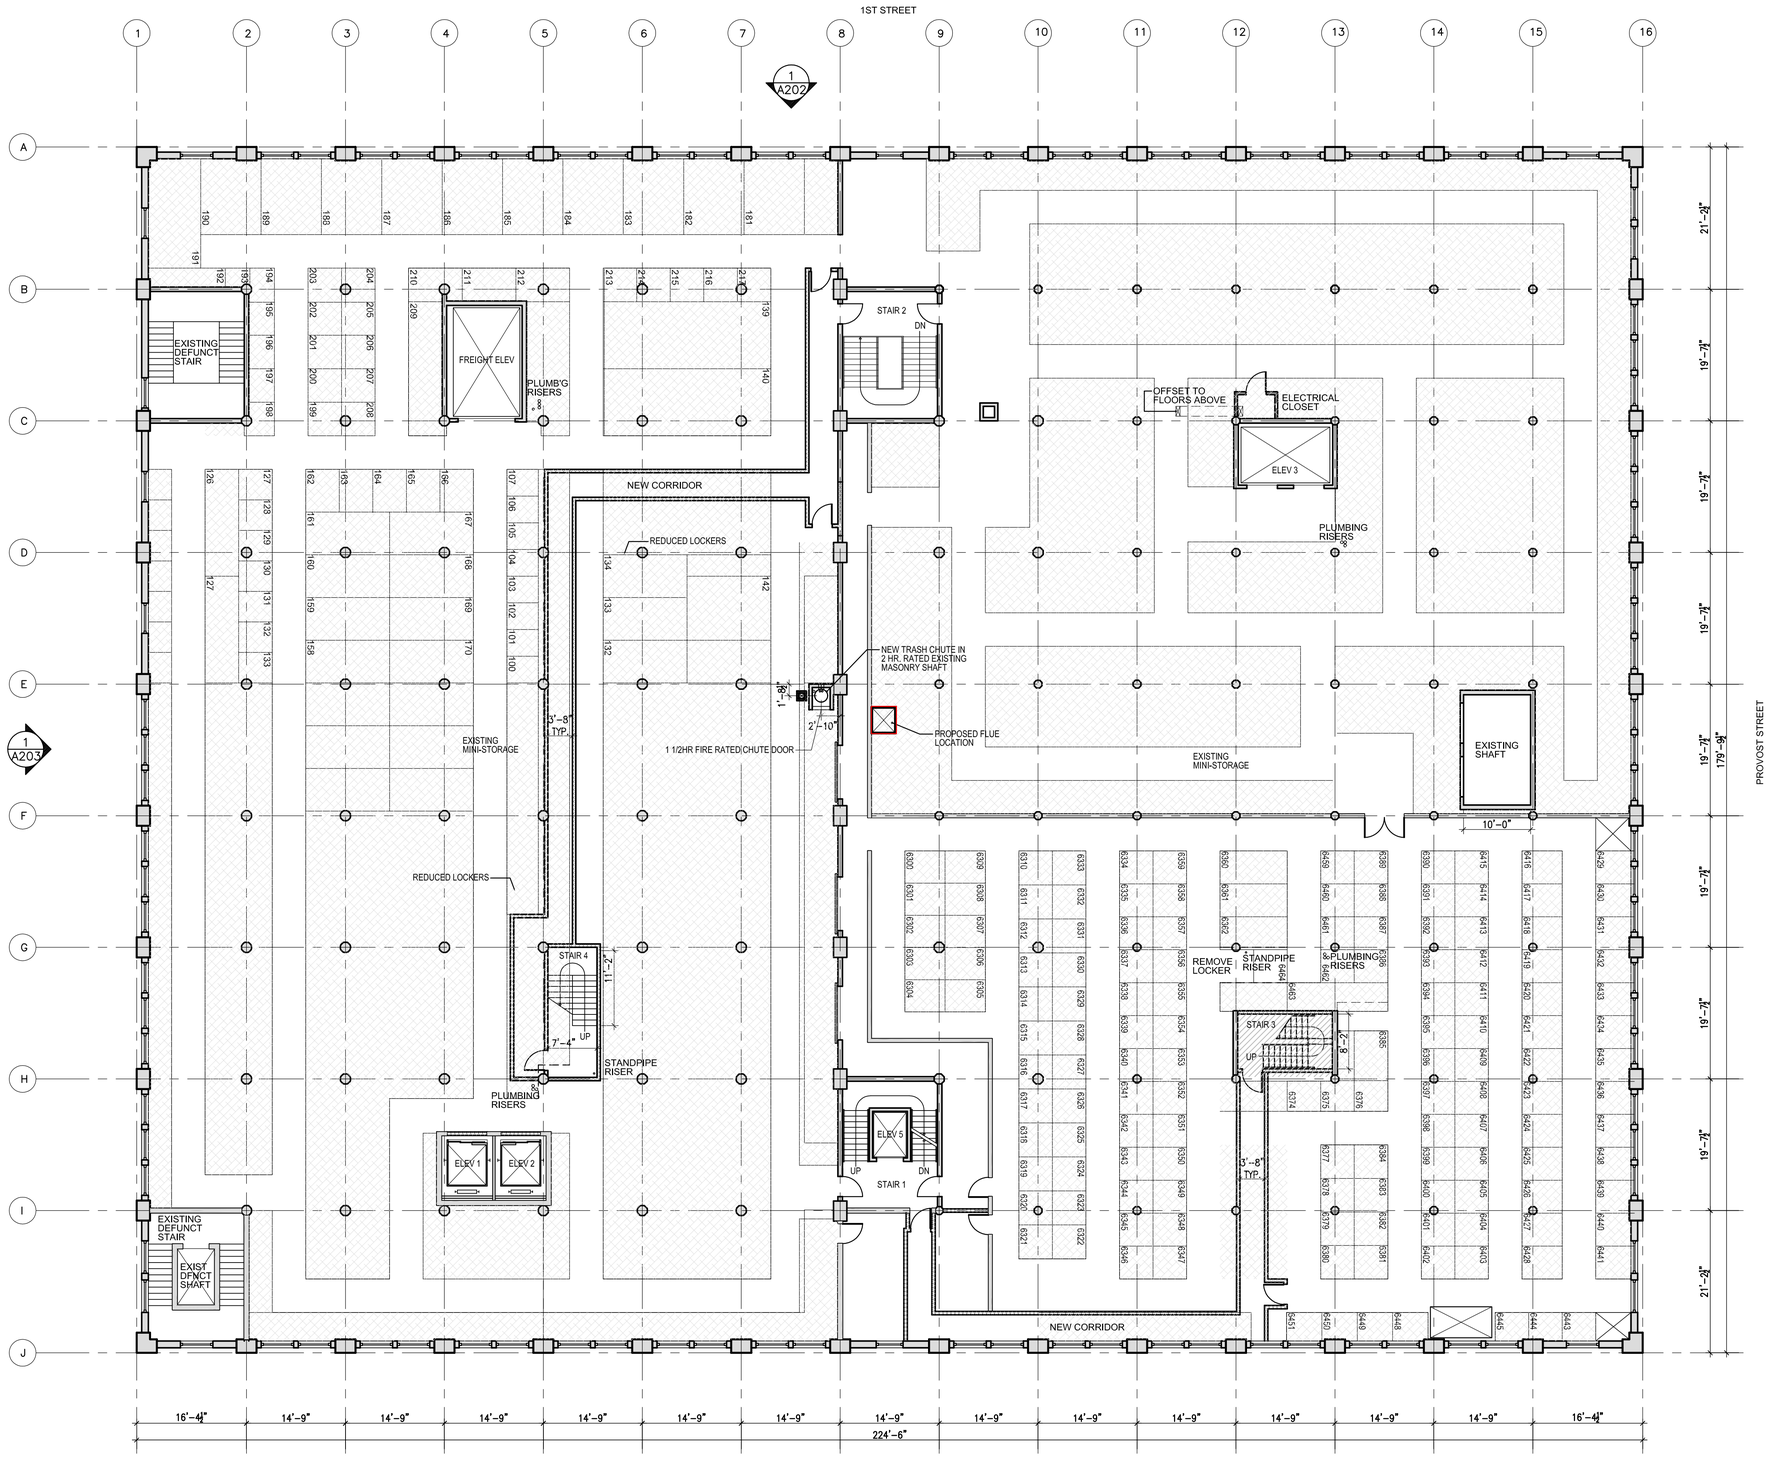

1 6TH FLOOR PLAN
SCALE 3/32" = 1'

FIFIELD | PIAKER | ELMAN
ARCHITECTS, PC

740 Broadway
New York, New York 10003
tel 212 979 9272
fax 212 979 9276
www.fpe-architects.com

NO USE, REPRODUCTION OR DISSEMINATION MAY BE MADE OF THIS DRAWING & CONCEPTS SET FORTH HEREON WITHOUT THE PRIOR WRITTEN CONSENT OF

FIFIELD PIAKER ELMAN ARCHITECTS P.C.
COPYRIGHT © 2011

No:	Description:	Date:
Revisions:		

Project:

150 BAY STREET

RETAIL

Sheet Title:

6TH FLOOR PLAN

Job No:	Scale:
2008015.02	AS SHOWN
Drawn:	Date:
JL	10.24.2011

Drawing No:

A-106